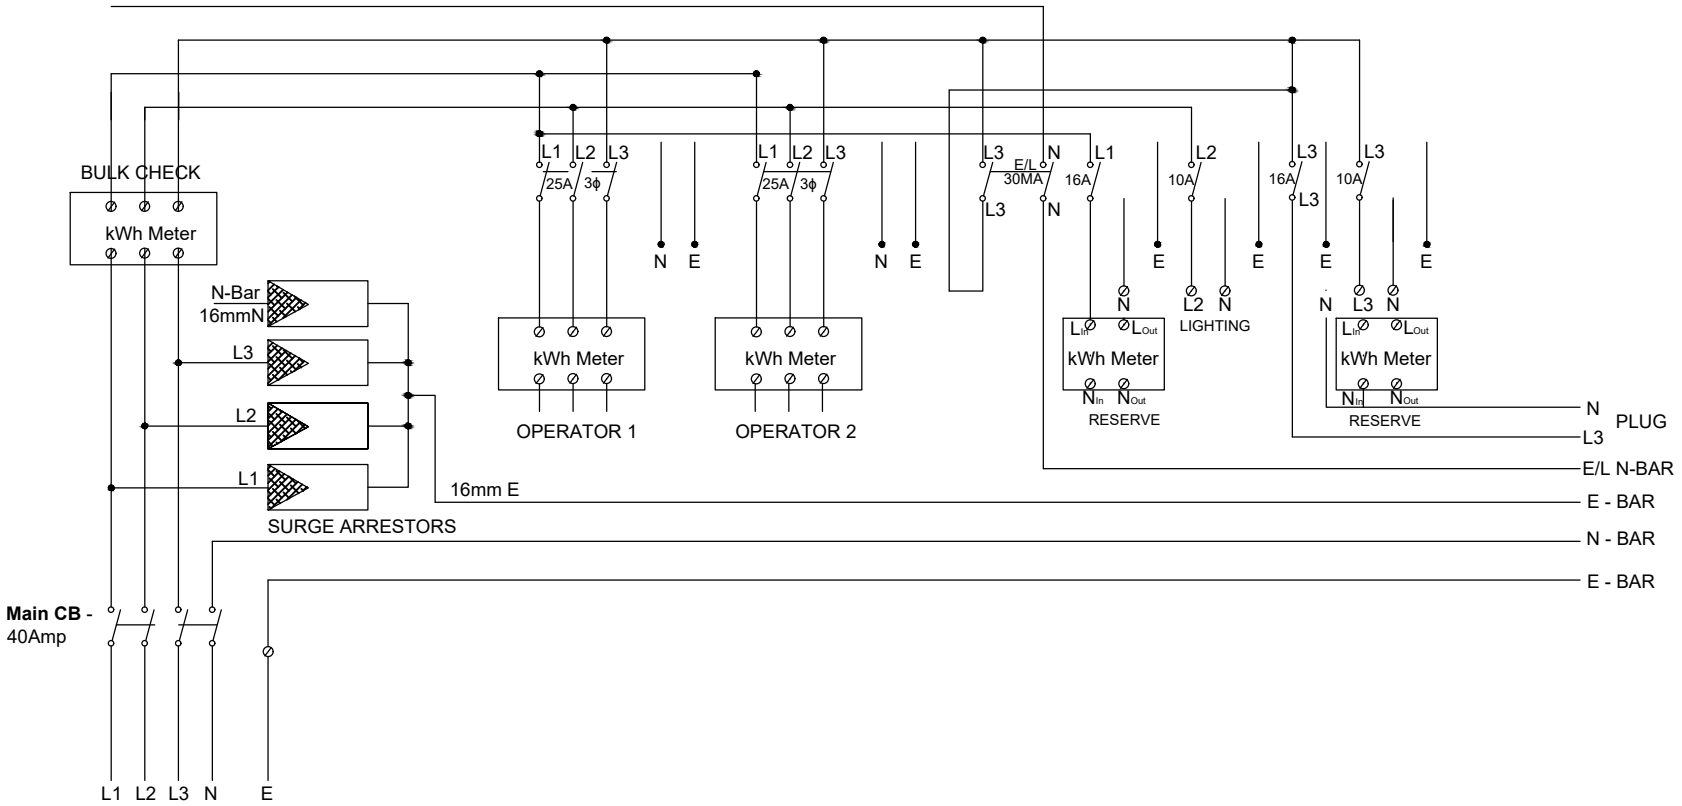


rev	description	by	date
REV:	DESCRIPTION:	BY:	DATE:

GENERAL NOTES

PROJECT NAME: AC_DB

DRAWING TITLE: AC_DB_SINGLE_LINE_DIAGRAM

DRAWN BY:	CHECKED BY:	APPROVED BY:	DATE:
P.B	-	-	22/10/2024

CLIENT NAME & ADDRESS

POWERCOM(PTY)LTD

P.O. BOX 40799,
AUSSPANNPLATZ,
WINDHOEK.
CONTACT NO-
E-MAIL :

ARCHITECT:

POWERCOM(PTY)LTD
INFRASTRUCTURE DEPARTMENT

PowerCom (PTY) LTD

PROJECT NO:	SCALE:	SHEET SIZE:
-	0:000	A4
DRAWING NO:	SHEET NO:	
-	0 OF 0	
REVISION:		
-		
UNIT:		
-		