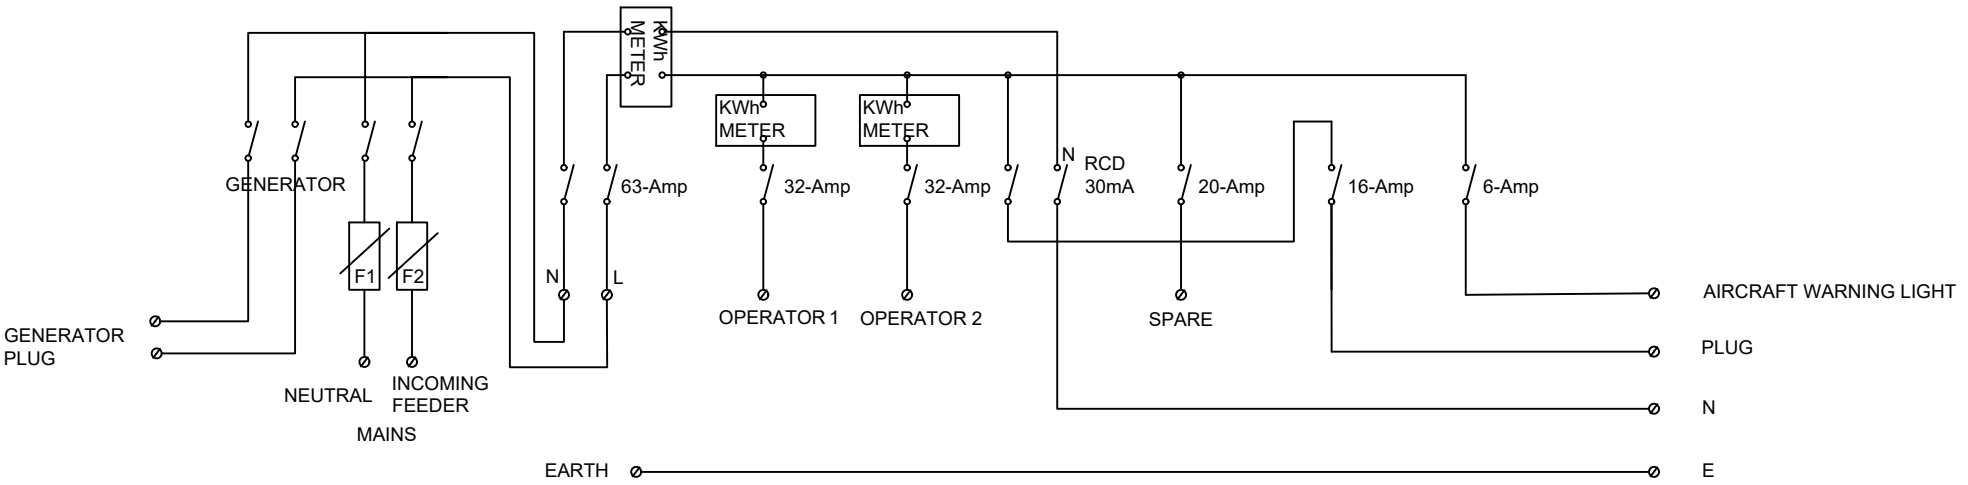


CONTRACT NO.	PROJECT: SINGLE LINE DIAGRAM - INLAND AC DB	OPERATOR		DRAWN BY	P. Britz.
		PowerCom (PTY) LTD	DRAWING TITLE: WIRING DIAGRAM	DATE	11-09-2025
				TRACED ON	AutoCAD 16
			DRAWING NO: WQ-01-1025	APPROVED	P.B.
					PAGE 1/1