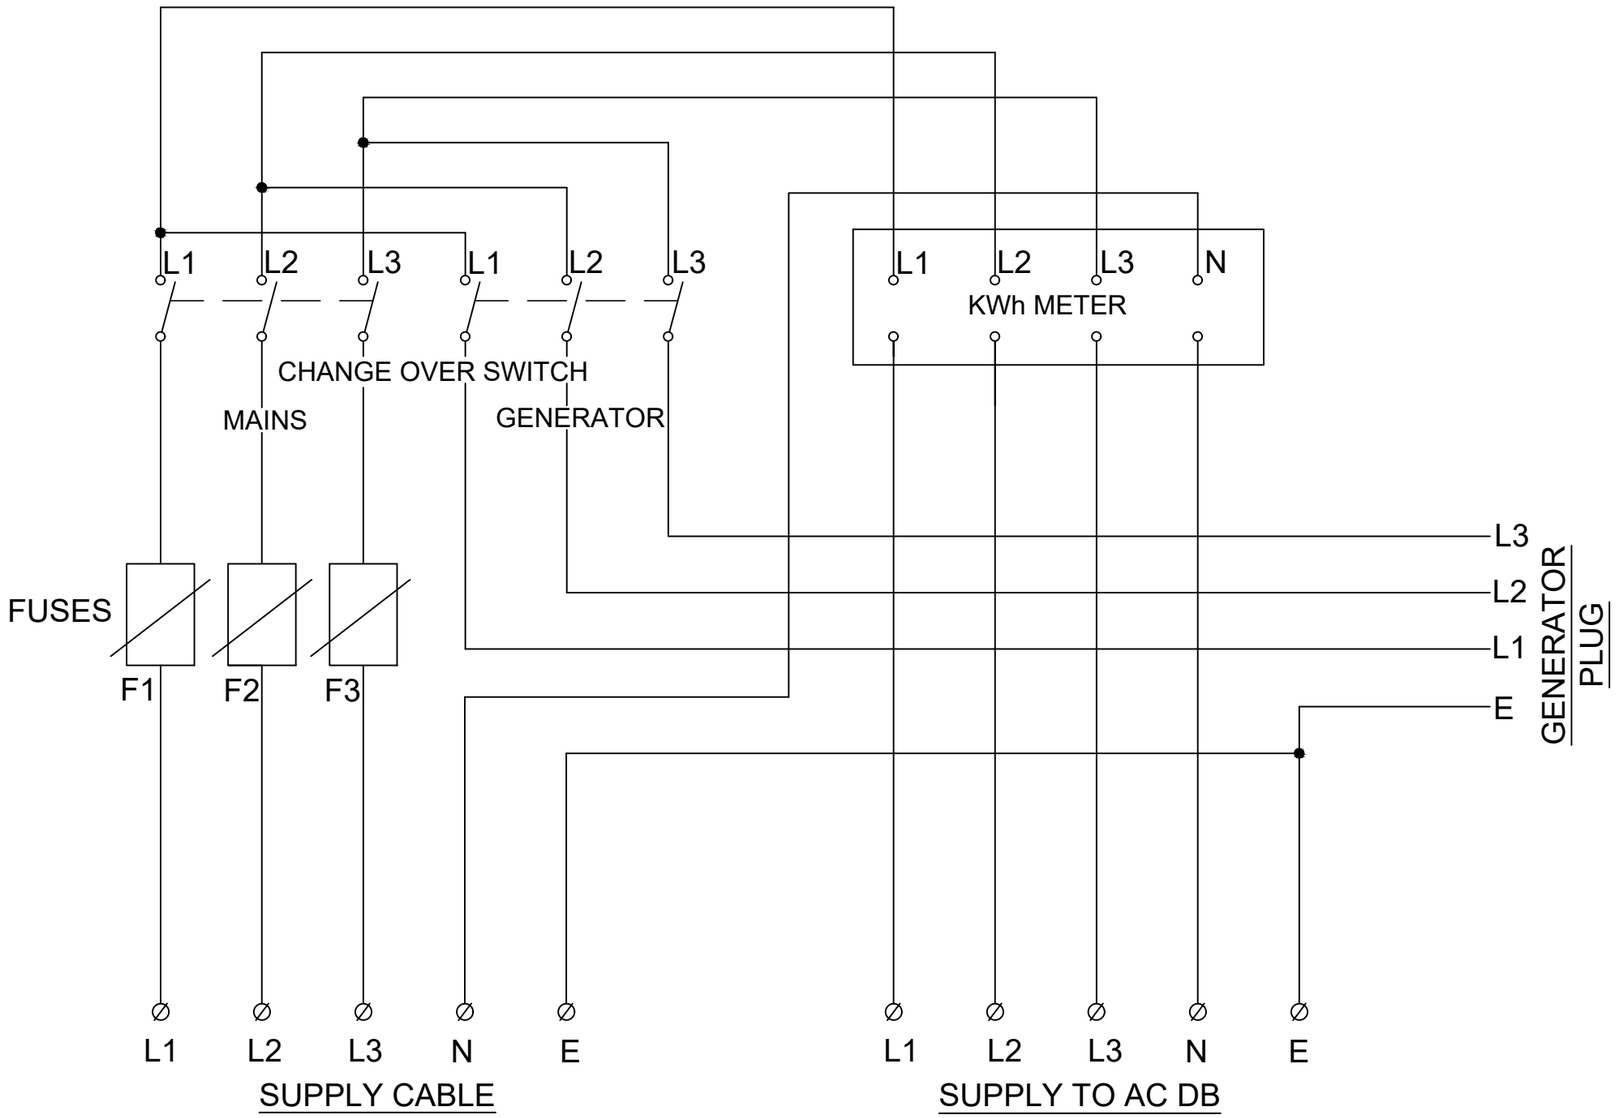


Revision notes:

Rev:	Date:	Notes:
REV. 1	12/10/2020	FOR TENDER

Drawn by: P.B

Client: PowerCom (PTY) LTD

Project: New Greenfield Tower

Drawing Title: CHANGE OVER BOARD

Drawing Nr: PC-AC-CO-001

Scale @ A3: N.T.S

Revision: 1

PowerCom (PTY) LTD