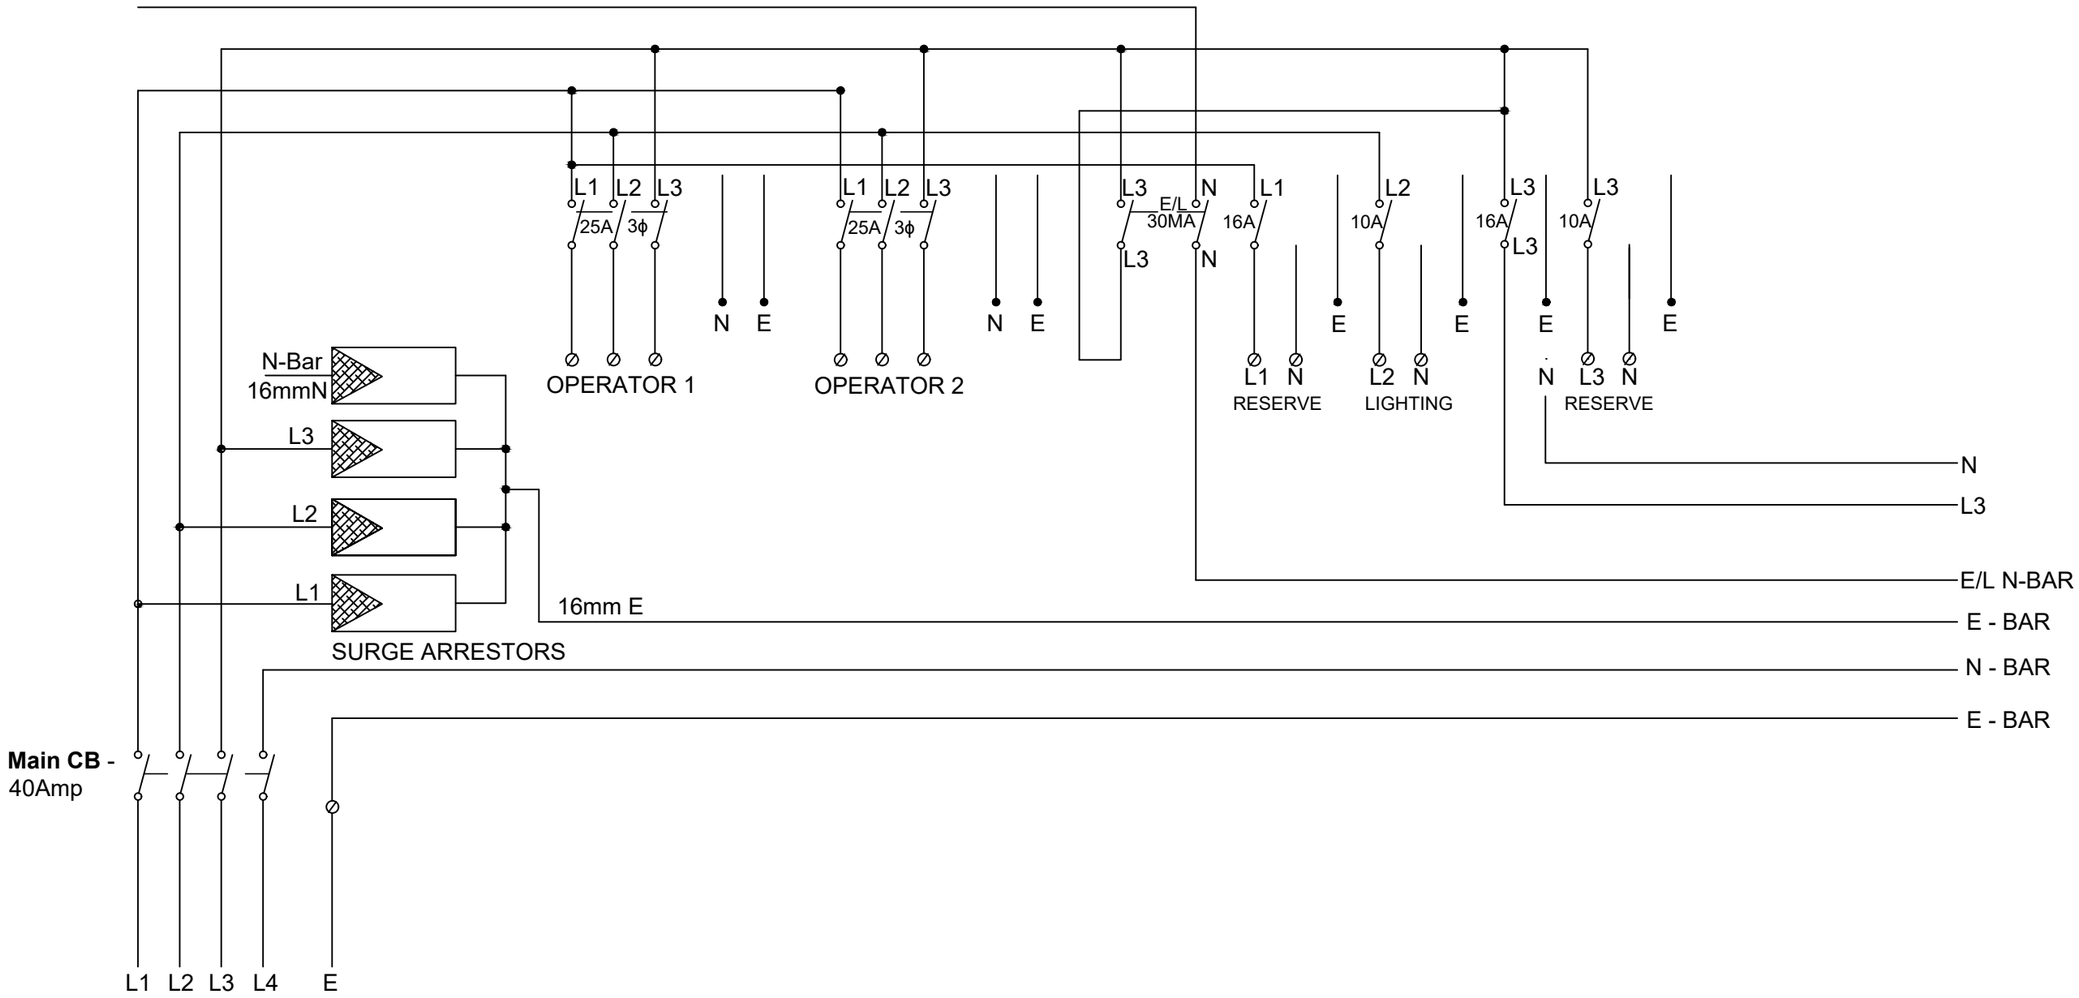


Revision notes:		
Rev:	Date:	Notes:
REV. 1	12/10/2020	

FOR TENDER

Drawn by: P.B	Project: New Greenfield Tower	Date: 12/10/2020		
Client: **PowerCom (PTY) LTD**	Drawing Title: AC Distribution Borad	Scale @ A3: N.T.S	Revision: 1	PowerCom (PTY) LTD