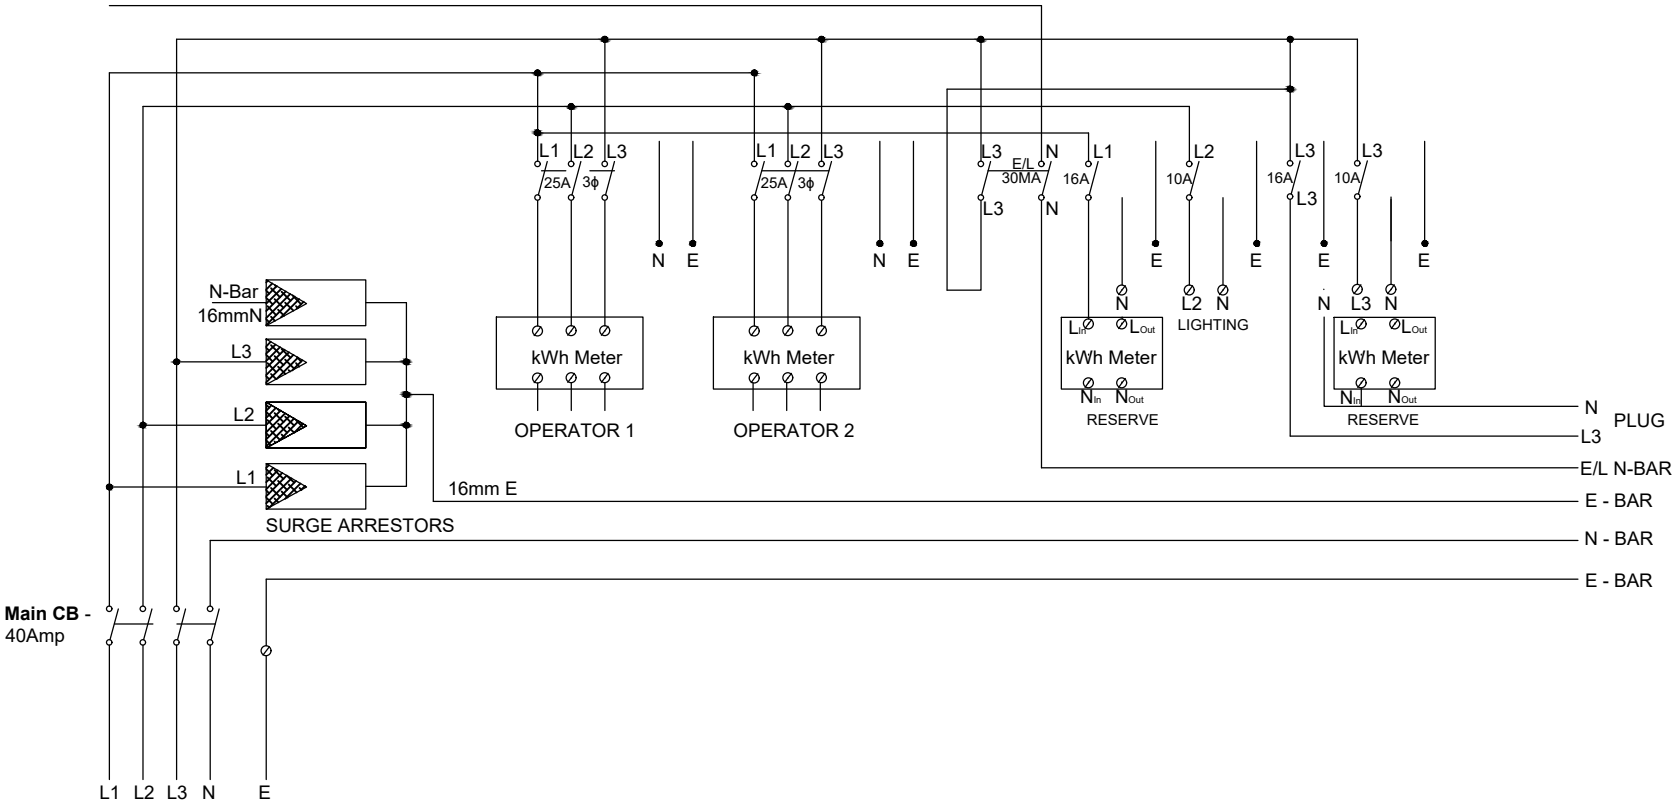


rev	description	by	date
REV:	DESCRIPTION:	BY:	DATE:

GENERAL NOTES

PROJECT NAME: AC_DB

DRAWING TITLE: AC_DB_SINGLE_LINE_DIAGRAM

DRAWN BY: P.B | CHECKED BY: - | APPROVED BY: - | DATE: 22/10/2024

CLIENT NAME & ADDRESS

POWERCOM(PTY)LTD

P.O. BOX 40799,
AUSSPANNPLATZ,
WINDHOEK.
CONTACT NO-
E-MAIL :

ARCHITECT:

POWERCOM(PTY)LTD
INFRASTRUCTURE DEPARTMENT

PowerCom (PTY) LTD

PROJECT NO: -
SCALE: 0:000
SHEET SIZE: A4
DRAWING NO: -
SHEET NO: 0 OF 0
REVISION: -
UNIT: -